Section J-J' sc.1:100

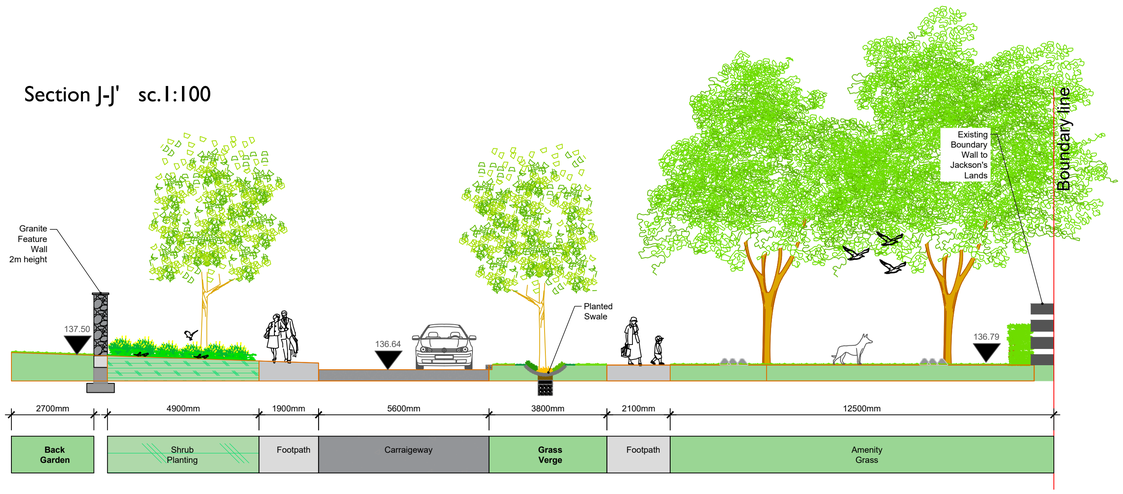

Section Location Plan - sc. 1:2500

Section G-G' (1+2) *not to scale*

G-G' 1

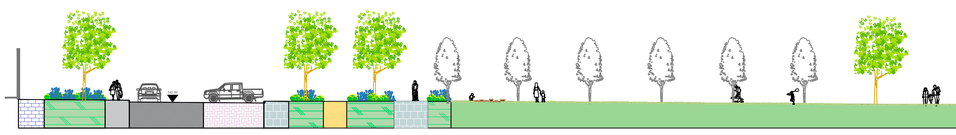

G-G' 2

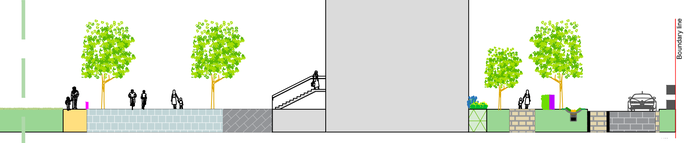

Section G-G' (1) sc.1:100

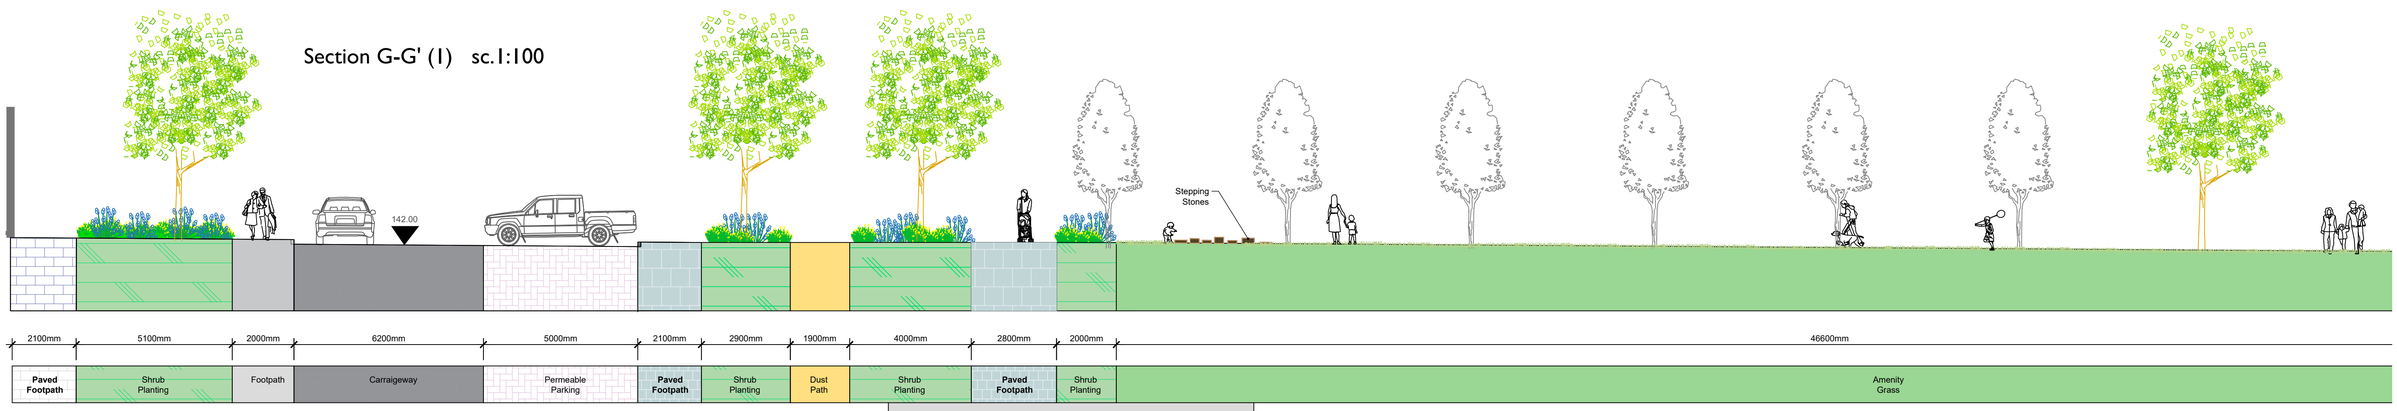

Section G-G' (2) sc.1:100

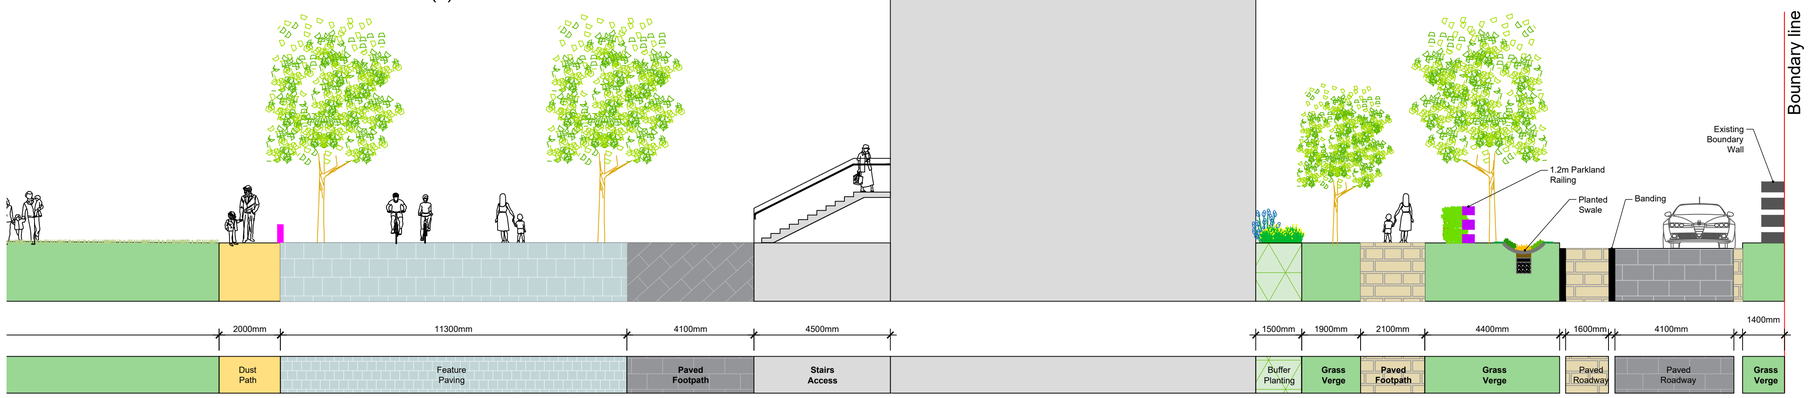

Project Title:	**Kilternan Village SHD** **Mixed Use Development at Lands at Wayside, Enniskerry Rd, Kilternan, Dublin 18.**			
Q	16.06.22	PL	RMD	Planning
REV	DATE	BY	CHECKED	DESCRIPTION
Client:	**Liscove Ltd.**	Dwg No.	2.3	
Drawing Title:	Landscape Sections G & J	Scale	Varies	
Job No.	1609	Date	16.06.22	

RMDA LANDSCAPE ARCHITECTS + CONSULTANTS

Ronan MacDiarmada + Associates Ltd.
Landscape Architects and Consultants.

5 Tootenhill, Rathcoole, Co. Dublin
tel: +353 1 412 4476 mob: 086 26 25 438
fax: +353 1 401 3748 e-mail: ronan@rmda.ie

This Drawing is Copyright ©